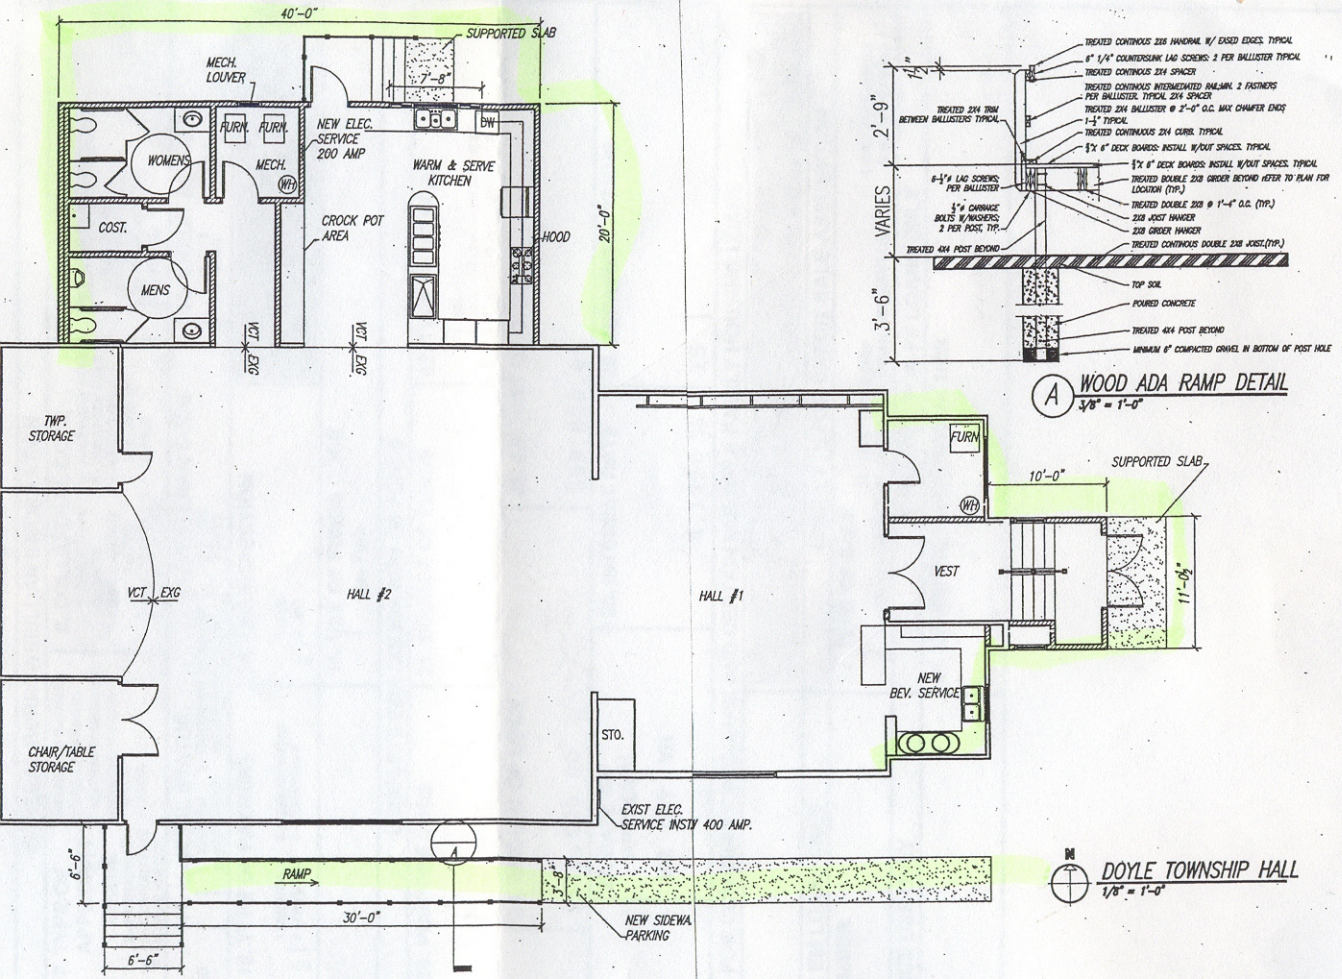

A WOOD ADA RAMP DETAIL
3/8" = 1'-0"

DOYLE TOWNSHIP HALL
1/8" = 1'-0"

GWA
ARCHITECTURE
INTERIOR DESIGN ENGINEERING

GOUDREAU / WAKELY
ASSOCIATES, INCORPORATED
ARCHITECTS / ENGINEERS
101 SOUTH MAIN STREET
MT. PLEASANT, MICH. 48858

DOYLE TOWNSHIP HALL

ADDITIONS
RENOVATIONS

SULLIVAN

PRELIMINARY
CONSTRUCTION
FINAL TRACING

DRAWN BY N.G.
CHECKED BY A.G.

DATE
SHEET NO.
A1.01